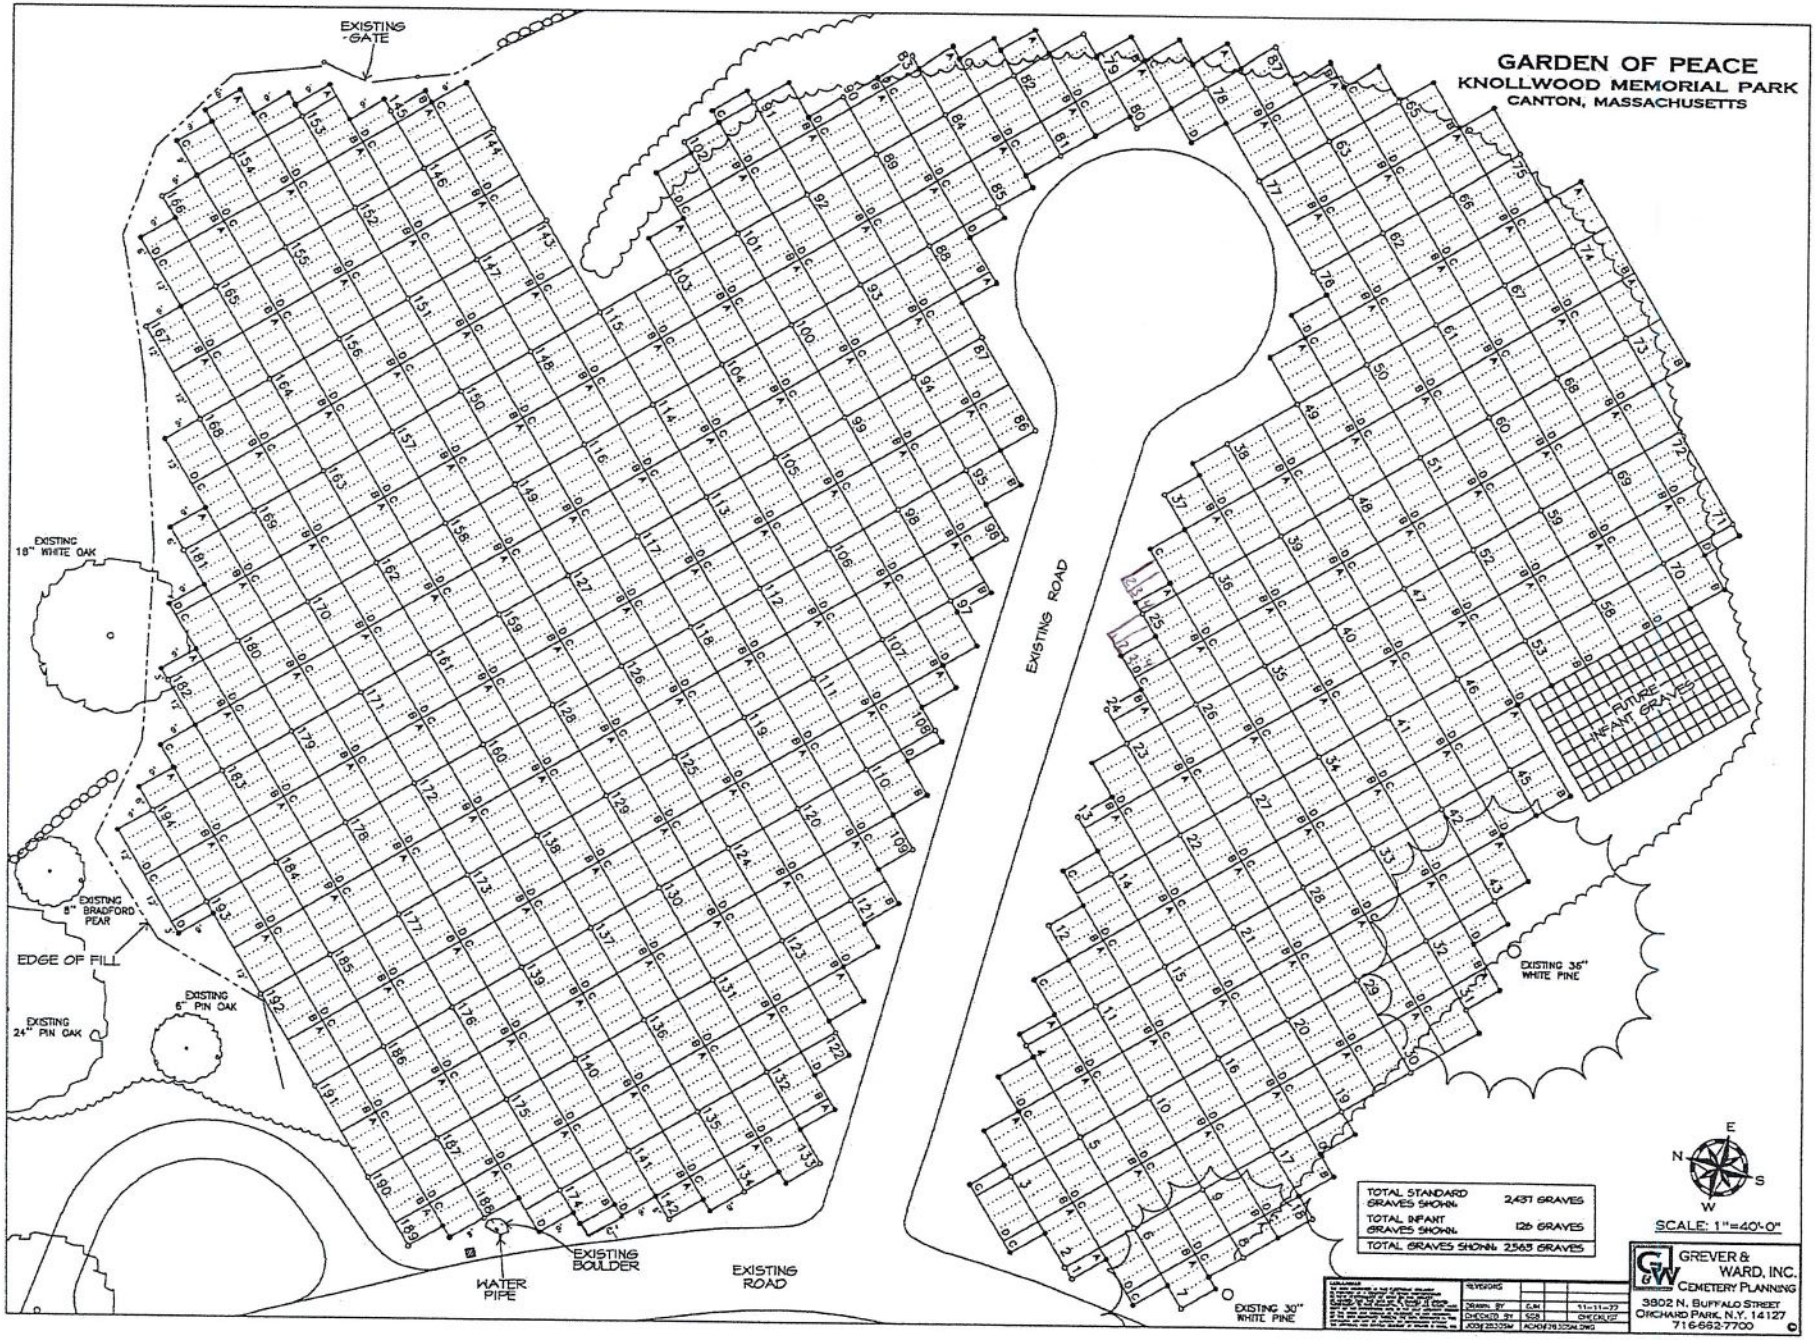
GARDEN OF PEACE
KNOLLWOOD MEMORIAL PARK
CANTON, MASSACHUSETTS
EXISTING GATE
EXISTING 18" WHITE OAK
8" EXISTING BRADFORD PEAR
EDGE OF FILL
EXISTING 24" PIN OAK
EXISTING 5" PIN OAK
EXISTING ROAD
FUTURE INFANT GRAVES
EXISTING 36" WHITE PINE
EXISTING 30" WHITE PINE
EXISTING BOULDER
WATER PIPE
TOTAL STANDARD GRAVES SHOWN. 2,437 GRAVES
TOTAL INFANT GRAVES SHOWN. 126 GRAVES
TOTAL GRAVES SHOWN. 2563 GRAVES
SCALE: 1"=40'-0"
GREVER & WARD, INC.
CEMETERY PLANNING
3802 N. BUFFALO STREET
ORCHARD PARK, N.Y. 14127
716-662-7700